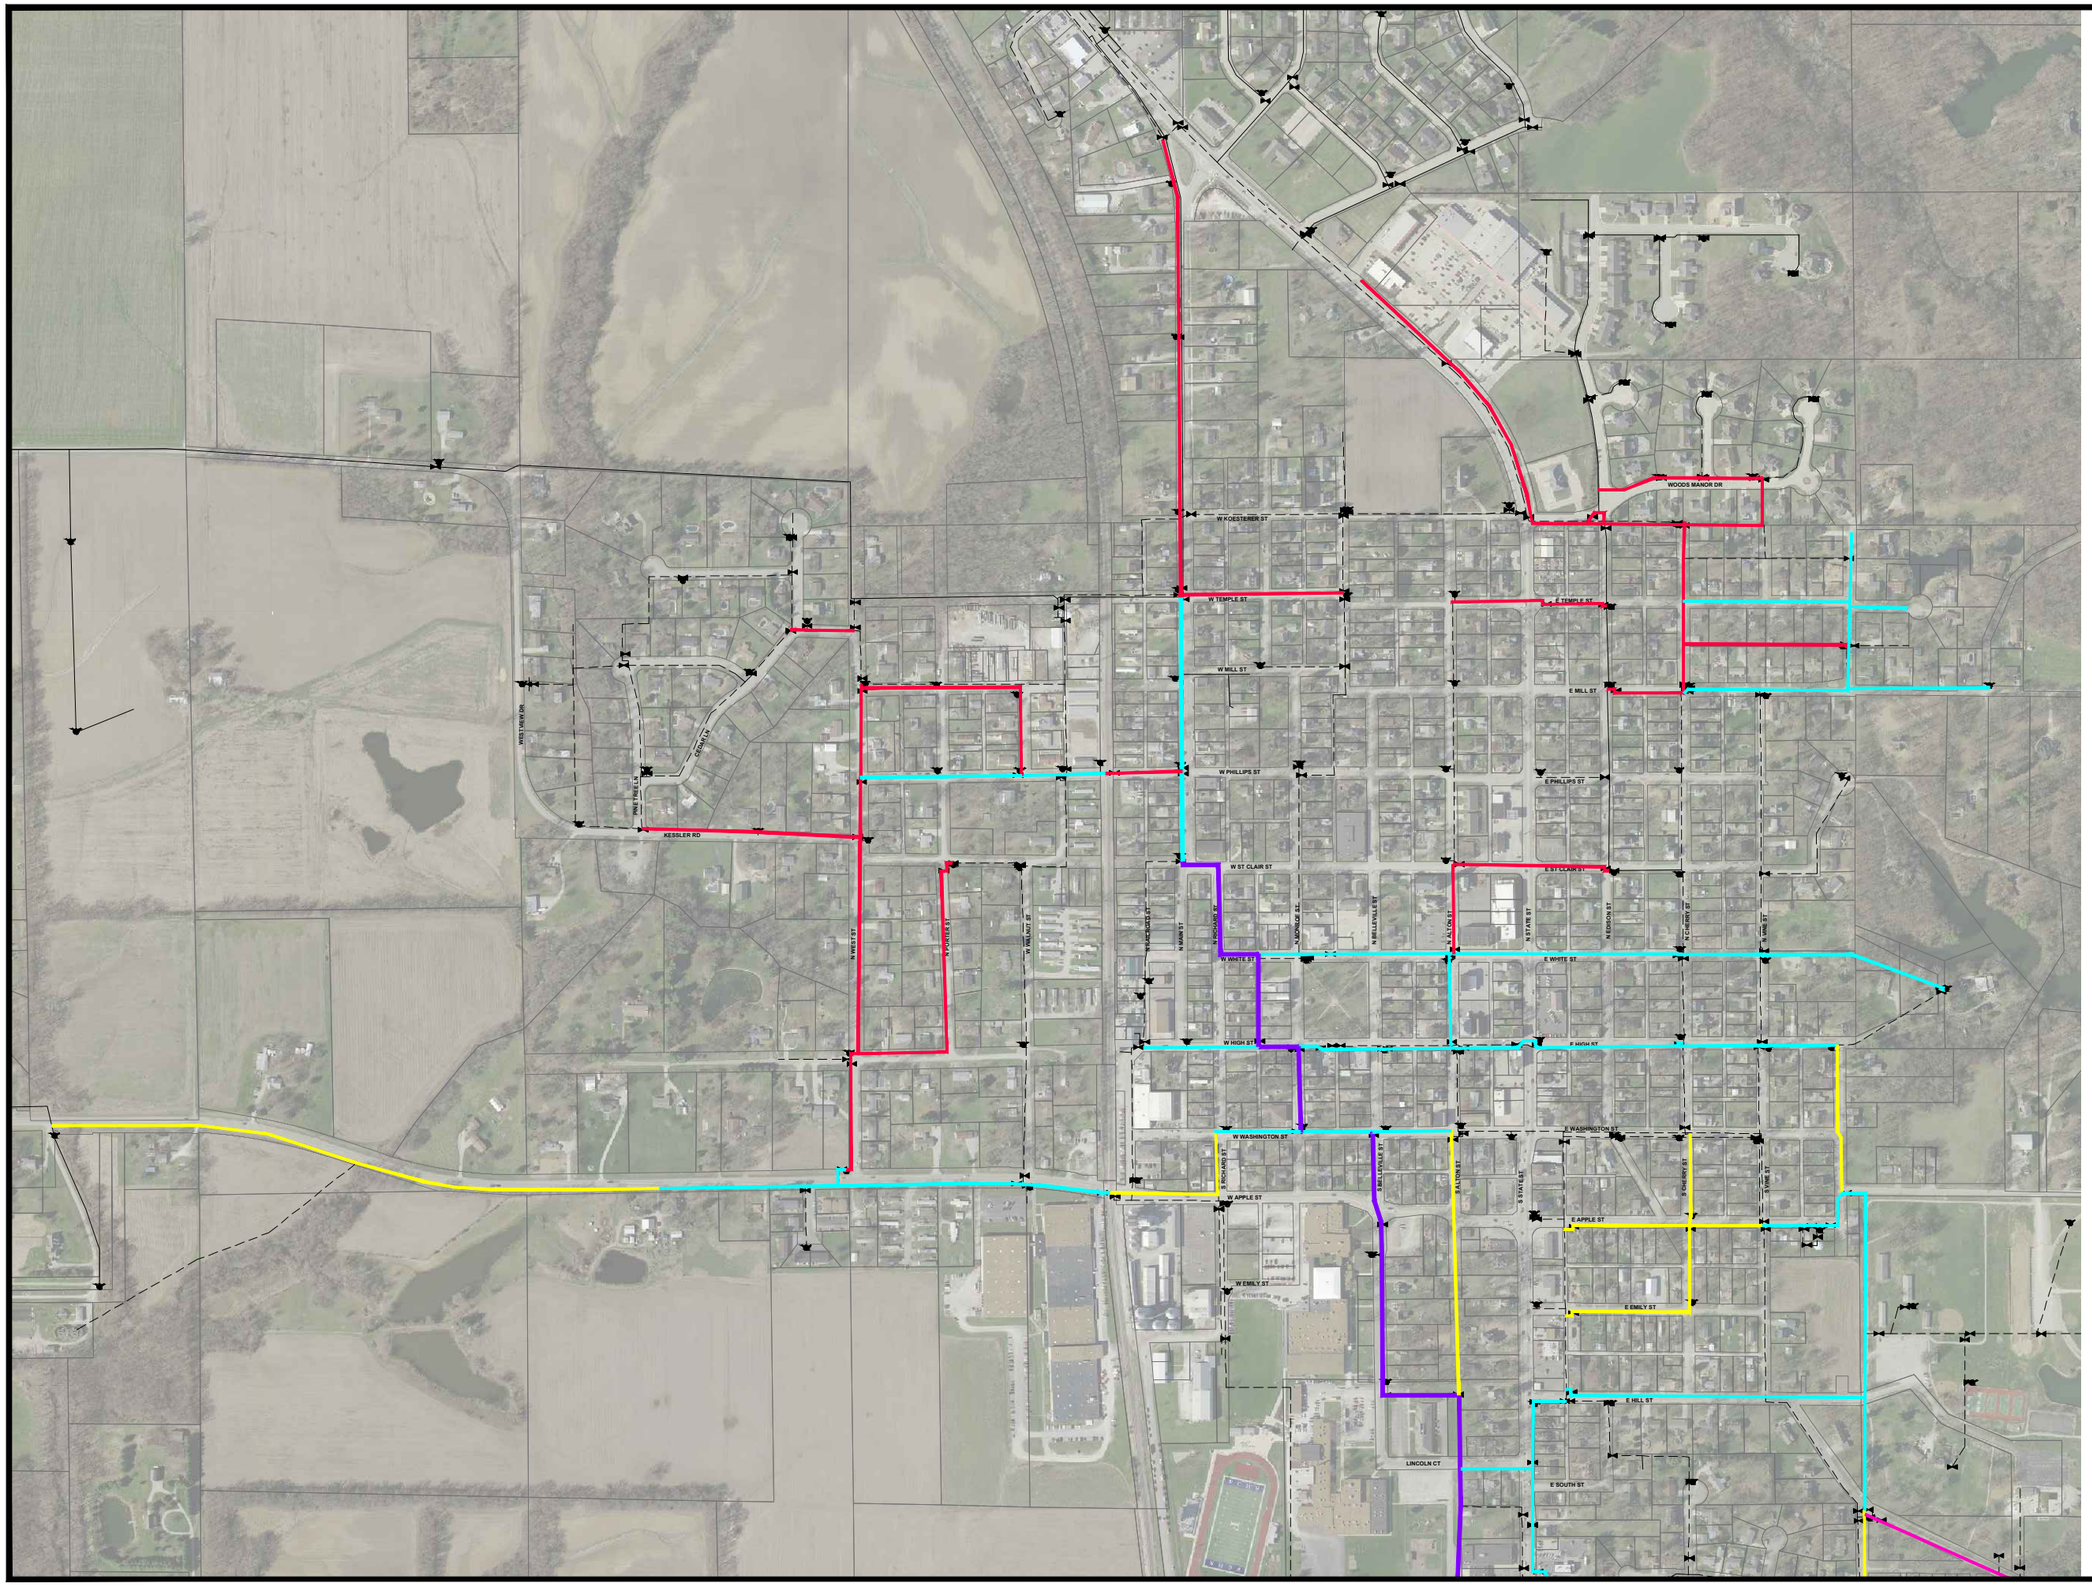

TWM

CONSULTING ENGINEERING
GEOSPATIAL SERVICES

ILLINOIS	SWANSEA WATERLOO EDWARDSVILLE PEORIA
MISSOURI	ST. CHARLES ST. LOUIS
TENNESSEE	NASHVILLE

THOUVENOT, WADE & MOERCHEN, INC.

SWANSEA OFFICE
4940 OLD COLLINSVILLE RD.
SWANSEA, ILLINOIS
62226-2025
TEL (618) 624-4488
WWW.TWM-INC.COM

E39190103

PROJECT:

WATER INFRASTRUCTURE CAPITAL IMPROVEMENT PLAN / IEPA FACILITY PLAN
VILLAGE OF FREEBURG, ILLINOIS

TITLE:

PROPOSED WATERLINE REPLACEMENT PHASES

EXHIBIT C

LEGEND

- EXISTING IRON/STEEL PIPE
- EXISTING PVC
- PHASE 1 10" PVC UPSIZING / REPLACEMENT
- PHASE 2 8" PVC UPSIZING / REPLACEMENT
- PHASE 3 8" PVC UPSIZING / REPLACEMENT
- PHASE 4 8" PVC UPSIZING / REPLACEMENT
- FURTHER PHASE 8" PVC UPSIZING / REPLACEMENT
- FSH WATER MAIN

N

GRAPHIC SCALE

300 0 150 300 600

(IN FEET)
1 inch = 300 ft.